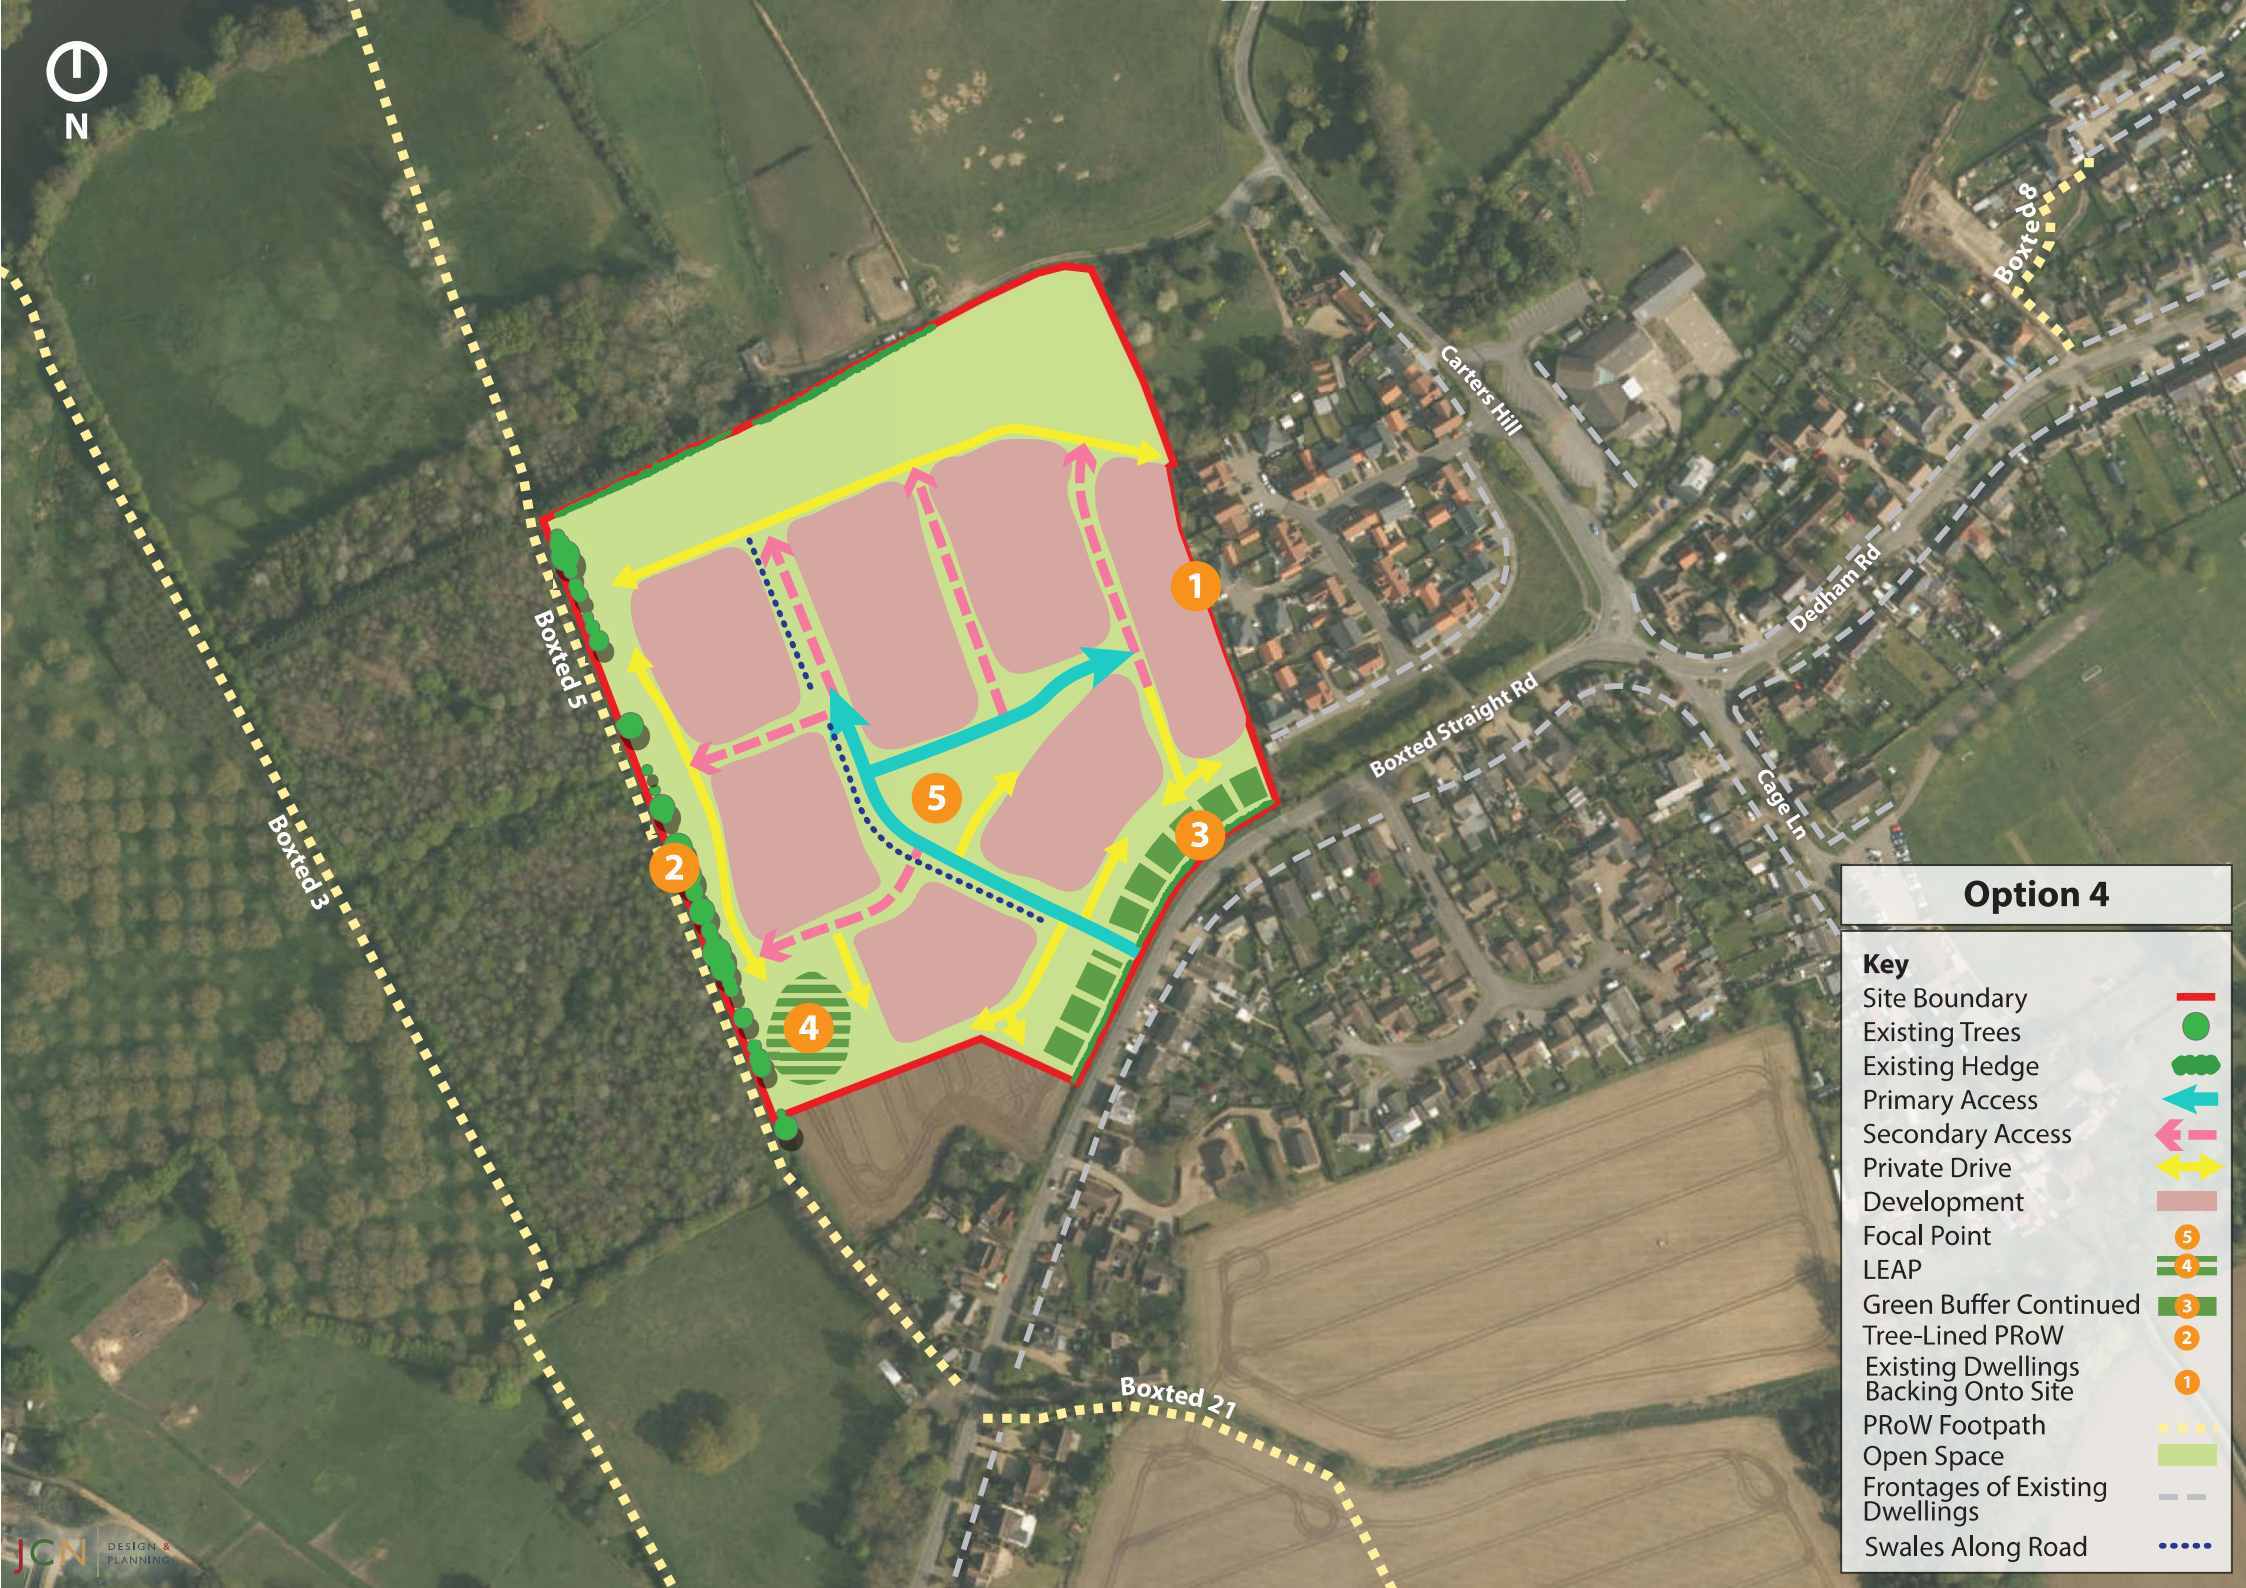
N
Boxted 5
Boxted 3
Boxted 21
Boxted 8
Carters Hill
Dedham Rd
Boxted Straight Rd
Cage Ln
1
2
3
4
5
Option 4
Key
Site Boundary
Existing Trees
Existing Hedge
Primary Access
Secondary Access
Private Drive
Development
Focal Point
LEAP
Green Buffer Continued
Tree-Lined PRoW
Existing Dwellings Backing Onto Site
PRoW Footpath
Open Space
Frontages of Existing Dwellings
Swales Along Road
JCN DESIGN & PLANNING